Fee $21.00
DOCUMENT NO. 1000446
Caldwell County North Carolina
Wayne L. Rash, Register of Deeds

BK 34 PG 140 - 140 (1)
This document presented and filed:
07/26/2018 02:53:24 PM

STATE OF NORTH CAROLINA
IREDELL COUNTY

I, JAMES R. HOBBS, certify that this plat was drawn under my supervision from an actual survey made under my supervision (deed description recorded in Book ___ AS ___ page SHOWN, etc.) (other); that the boundaries not surveyed are clearly indicated as drawn from information found in Book ___ AS ___ page SHOWN; that the ratio of precision as calculated is 1:10,000+; that this plat was prepared in accordance with G.S. 47-30 as amended. Witness my original signature, registration number and seal this 10th day of JULY, A.D., 2018.

NORTH CAROLINA PROFESSIONAL SEAL L-3703 LAND SURVEYOR JAMES R. HOBBS

James R. Hobbs
Professional Land Surveyor
L-3703

LINE	BEARING	DISTANCE
L1	N89°23'04"W	113.57
L2	N78°56'22"W	67.48
L3	S84°03'09"W	57.11
L4	S79°35'46"W	50.56
L5	N89°09'47"W	32.54
L6	N89°09'47"W	101.00
L7	N89°09'47"W	19.56
L8	S29°18'27"W	14.50
L9	N82°02'23"W	55.46
L10	N87°32'22"W	43.50
L11	N68°42'48"W	48.86
L12	S79°01'58"W	54.05
L13	S86°59'45"W	41.51
L14	S75°44'58"W	52.98
L15	S80°51'33"W	38.38
L16	N83°32'37"W	42.72
L17	S85°35'53"W	58.42
L18	N75°27'38"W	35.11
L19	S80°46'57"W	19.35
L20	N81°02'21"W	12.78
L21	N81°02'21"W	68.58
L22	N30°59'19"W	51.88
L23	N21°01'54"W	23.96
L24	S29°32'25"W	25.36
L25	N47°52'22"W	31.38
L26	S87°18'25"W	35.72
L27	N21°48'48"W	23.29
L28	S17°49'44"W	35.90
L29	S67°31'44"W	70.93
L30	S82°03'58"W	21.72
L31	N28°04'04"W	45.22
L32	N35°52'44"W	29.51
L33	N61°04'13"W	35.98
L34	N61°04'13"W	52.97
L35	N68°30'04"W	47.57
L36	N41°09'20"W	15.62
L37	N76°05'12"W	31.17
L38	N47°45'34"W	65.85
L39	N40°02'27"W	38.50
L40	N31°36'12"W	61.12
L41	S02°53'05"W	24.43
L42	N87°53'50"W	22.65
L43	S26°04'48"W	28.41
L44	S00°04'38"E	61.80
L45	S41°42'32"W	23.81
L46	S17°09'41"W	13.16
L47	S73°06'24"W	16.29
L48	S60°25'46"E	33.39
L49	S35°49'48"E	27.26
L50	S08°51'25"E	43.60
L51	S11°12'48"W	15.79
L52	S11°12'48"W	59.98
L53	S15°46'26"W	41.04
L54	S49°32'56"W	22.55
L55	S62°52'53"E	24.36
L56	S26°32'19"W	12.73
L57	N68°11'18"E	28.40
L58	S51°37'10"E	21.20
L59	S1°48'21"E	45.32
L60	S32°28'57"E	72.02
L61	S37°40'50"E	110.27
L62	S46°27'50"E	41.31
L63	S28°23'26"E	16.55
L64	S28°23'26"E	37.97
L65	S1°11'21"E	70.59
L66	S06°45'15"W	86.06
L67	S13°02'17"W	51.96
L68	S36°48'27"W	18.18
L69	S77°49'24"W	40.20
L70	S77°49'24"W	45.25
L71	S89°45'51"W	82.51
L72	S78°11'20"W	65.39
L73	N86°29'45"W	126.89
L74	N75°49'09"W	44.31
L75	N75°49'09"W	35.63
L76	N81°03'27"W	93.05
L77	N76°18'00"W	114.81
L78	N76°18'00"W	98.18
L79	N78°25'35"W	121.10
L80	N65°55'09"W	26.60
L81	N83°07'13"W	66.72
L82	N66°41'34"W	80.91
L83	N79°14'19"W	79.83
L84	N49°00'19"W	38.52
L85	N37°30'35"W	27.67
L86	N79°07'31"W	24.12
L87	N49°26'32"W	25.97
L88	N30°28'57"W	28.24
L89	N07°34'03"W	55.90
L90	N31°47'43"E	78.83
L91	N06°27'47"E	63.23
L92	N60°25'50"E	38.84
L93	N65°07'50"E	33.52
L94	S86°47'12"W	51.70
L95	N77°30'21"W	21.28
L96	N33°11'13"W	28.74
L97	N33°13'13"W	48.71
L98	N37°18'24"W	58.70
L99	N37°18'24"W	9.62
L100	N46°08'58"W	17.40
L101	N46°08'58"W	29.60
L102	N77°03'07"W	77.87
L103	N77°03'07"W	3.71
L104	N84°59'18"W	76.81
L105	N34°33'17"W	50.15
L106	N15°47'44"W	25.61
L107	N19°06'13"E	11.06
L108	N83°50'14"W	11.38
L109	N40°57'21"W	79.58
L110	N23°12'05"W	21.68
L111	N13°41'00"W	30.05
L112	N31°16'41"W	9.49
L113	N19°56'37"W	101.86
L114	N40°41'27"W	106.67
L115	N85°30'10"W	62.55
L116	S40°41'27"E	106.67
L117	S19°56'37"E	77.47
L118	S75°35'12"W	19.19
L119	S82°54'41"W	159.20
L120	S82°54'41"W	107.55
L121	S84°10'08"W	91.31
L122	S72°30'21"W	83.79
L123	S09°56'22"E	50.69
L124	S20°30'11"E	177.07
L125	S69°29'49"W	57.85
L126	N57°24'18"E	54.21
L127	S57°24'18"E	24.94
L128	S57°24'18"E	29.27
L129	N69°29'49"E	57.85
L130	S20°30'11"E	148.42
L131	S20°30'11"E	115.00
L132	S20°30'11"E	100.00
L133	S20°30'11"E	60.33
L134	N20°30'11"W	85.17
L135	N20°30'11"W	129.83
L136	N20°30'11"W	120.40
L137	N69°29'49"E	187.08
L138	S69°29'49"W	187.08
L139	N20°30'11"W	177.07
L140	N72°30'21"E	99.70
L141	N84°10'08"E	56.52
L142	N84°10'08"E	175.03
L143	S19°30'24"W	52.28
L144	S84°26'13"W	137.98
L145	N84°26'13"E	124.77
L146	N84°26'13"E	13.21
L147	N19°30'24"E	52.28
L148	N08°33'33"W	87.83
L149	N08°33'33"W	9.88
L150	N01°04'26"W	148.81
L151	N01°04'26"W	148.81
L152	N01°04'26"W	176.35
L153	N82°54'41"E	175.48
L154	N82°54'41"E	45.20
L155	S19°56'37"E	152.87
L156	S02°04'22"W	21.36
L157	S85°45'52"E	50.04
L158	N02°04'22"E	23.25
L159	N19°56'37"W	122.53
L160	S85°40'37"E	82.10
L161	S66°58'39"E	52.20
L162	S83°40'37"E	110.09
L163	N83°40'37"W	100.27
L164	S79°37'26"W	52.20
L165	N03°56'47"E	94.24
L166	N04°02'11"E	137.30
L167	N04°57'10"E	157.38
L168	N05°43'50"E	185.42
L169	N06°40'32"E	208.80
L170	N07°39'17"E	151.73
L171	N08°44'42"E	161.99
L172	N09°24'52"E	157.72
L173	N10°21'35"E	91.02
L174	N78°35'25"W	27.19
L175	N78°35'25"W	13.02
L176	S73°22'36"E	78.28
L177	N26°31'57"E	59.59
L178	N13°26'09"E	102.10
L179	N59°46'57"E	82.47
L180	S57°23'59"E	66.93
L181	S78°35'25"E	30.15
L182	S46°41'37"E	17.81
L183	S31°16'41"E	17.95
L184	S79°02'11"W	31.02
L185	N89°55'28"E	30.70
L186	N12°18'37"W	58.57
L187	N08°48'52"W	59.58
L188	N06°35'17"W	56.96
L189	N04°02'31"W	75.37
L190	N01°31'41"W	59.38
L191	N00°26'47"E	77.60
L192	N02°18'19"E	87.24
L193	N00°47'53"W	80.62
L194	S01°04'26"E	144.60
L195	S08°33'33"E	97.71
L196	N01°04'26"W	48.19
L197	N43°03'40"E	108.87
L198	N49°57'42"E	4.70
L199	S66°36'09"E	76.63
L200	S73°56'08"E	79.07
L201	N84°26'33"E	205.30
L202	N84°26'33"E	76.63
L203	N10°40'49"E	62.76
L204	N49°57'42"E	89.86
L205	N68°30'04"W	33.40
L206	N27°41'49"W	83.50
L207	N88°55'34"E	63.78
L208	N88°55'34"E	44.83
L209	N88°55'34"E	135.39
L210	S57°55'15"W	54.93
L211	S17°07'35"E	36.12
L212	N87°27'42"E	180.01
L213	N01°04'26"W	81.71
L214	S01°04'26"E	51.89
L215	N83°22'05"W	14.41
L216	N06°37'55"E	20.00
L217	S83°22'05"E	14.41
L218	N83°40'37"W	20.00
L219	N83°40'37"W	5.79
L220	N06°19'23"E	12.03
L221	S83°40'37"E	20.00
L222	S06°19'23"W	12.03
L223	S75°35'12"W	20.00
L224	S75°35'12"W	17.89
L225	N14°24'48"W	9.39
L226	N75°35'12"E	20.00
L227	S14°24'48"E	9.39
L228	S82°54'41"W	20.00
L229	S82°54'41"W	6.13
L230	N07°05'19"W	14.36
L231	N82°54'41"E	20.00
L232	S07°05'19"E	14.36
L233	N17°24'14"W	17.08
L234	N72°35'46"E	20.00
L235	S17°24'14"E	17.08
L236	N00°24'01"E	17.44
L237	S89°35'59"E	20.00
L238	S00°24'01"W	17.44
L239	S19°25'48"W	133.08
L240	S19°25'48"W	20.00
L241	N70°34'12"W	7.39
L242	N19°25'48"E	20.00
L243	S70°34'12"E	7.39
L244	S20°30'11"E	15.00
L245	S20°30'11"E	15.00
L246	N20°30'11"W	60.33
L247	N20°30'11"W	15.00
L248	N20°30'11"W	15.00
L249	N20°30'11"W	28.01
L250	N69°29'49"E	50.00
L251	S69°29'49"W	50.00
L252	N69°29'49"E	50.00
L253	S69°29'49"W	50.00
L254	S01°04'26"E	20.00
L255	S01°04'26"E	7.16
L256	S88°55'34"W	11.69
L257	N01°04'26"W	20.00
L258	N88°55'34"E	11.69
L259	N46°44'56"E	50.00
L260	N66°05'36"E	50.00
L261	S25°46'53"W	50.00
L262	S63°15'27"W	50.00
L263	N65°10'24"W	50.00
L264	N46°19'14"W	50.00
L265	N06°54'04"E	43.75
L266	N34°18'55"E	40.43
L267	N61°28'13"E	50.00
L268	N59°27'12"W	50.00
L269	N20°30'11"W	54.17
L270	S20°30'11"E	100.00

NOTE:
1. THIS PLAT IS OF A SURVEY OF AN EXISTING PARCEL OR PARCELS OF LAND AND DOES NOT CREATE A NEW STREET OR CHANGE AN EXISTING STREET;
2. THAT THE SURVEY IS OF AN EXISTING BUILDING OR OTHER STRUCTURE, OR NATURAL FEATURE, SUCH AS A WATERCOURSE; OR
3. THAT THE SURVEY IS A CONTROL SURVEY.
4. THIS PLAT IS OF A SURVEY THAT CREATES A SUBDIVISION OF LAND WITHIN THE AREA OF A COUNTY OR MUNICIPALITY THAT HAS AN ORDINANCE THAT REGULATES PARCELS OF LAND.
5. THIS PLAT IS OF A SURVEY THAT IS LOCATED IN SUCH PORTION OF A COUNTY OR MUNICIPALITY THAT IS UNREGULATED AS TO AN ORDINANCE THAT REGULATES PARCELS OF LAND.
6. THIS PLAT IS OF A SURVEY OF ANOTHER CATEGORY, SUCH AS THE RECOMBINATION OF EXISTING PARCELS, A COURT-ORDERED SURVEY OR OTHER EXCEPTION TO THE DEFINITION OF SUBDIVISION.

James R. Hobbs
Professional Land Surveyor
L-3703

CERTIFICATE OF FINAL APPROVAL OF A MAJOR SUBDIVISION

WE, THE UNDERSIGNED HEREBY CERTIFY THAT THE SUBDIVISION ENTITLED WATERFRONT CLUB FULLY MEETS THE MINIMUM REQUIREMENTS OF THE CALDWELL COUNTY SUBDIVISION REGULATIONS, HOWEVER, BEFORE ANY LOT CAN BE BUILT UPON AN IMPROVEMENT PERMIT SEPTIC TANK DISPOSAL SYSTEM TO BE LOCATED THEREON AND TO APPROVE THE PLACEMENT OF ANY WELL THEREON. NEITHER THE APPROVAL OF THE CALDWELL COUNTY COMMISSIONERS NOR THE RECORDATION OF THIS PLAT MAP IN ANY WAY GUARANTEES THAT ANY LOT SHOWN HEREON CAN OR WILL BE PERMITTED FOR A SEPTIC TANK OR FOR PLACEMENT OF A WELL.

CHAIRMAN, CALDWELL COUNTY BOARD OF COMMISSIONERS — DATE 7-23-18

PUBLIC WORKS DIRECTOR CERTIFICATE

I, Barry Callaway, PUBLIC WORKS DIRECTOR OF CALDWELL COUNTY CERTIFY THAT ALL PUBLIC WATER AND/OR SEWER LINES INSTALLED WERE INSPECTED AND ARE IN CONFORMITY WITH ALL APPLICABLE COUNTY AND STATE STANDARDS.

PUBLIC WORKS DIRECTOR — DATE 7-20-18

REVIEW OFFICER'S CERTIFICATE
STATE OF NORTH CAROLINA, COUNTY OF CALDWELL

Shelley Stevens, REVIEW OFFICER OF CALDWELL COUNTY CERTIFY THAT THE MAP OR PLAT TO WHICH THIS CERTIFICATION IS AFFIXED MEETS ALL STATUTORY REQUIREMENTS FOR RECORDING.

REVIEW OFFICER — DATE 7/25/2018

CERTIFICATE OF APPROVAL FOR RECORDING

I CERTIFY THAT THE PLAT SHOWN HEREON COMPLIES WITH THE CALDWELL COUNTY WATERSHED PROTECTION ORDINANCE AND/OR CALDWELL COUNTY ZONING ORDINANCE AND IS APPROVED FOR RECORDATION WITH THE REGISTER OF DEEDS.

WATERSHED ADMINISTRATOR — DATE 7/25/2018

NOTICE: THIS PROPERTY IS LOCATED WITHIN A PUBLIC WATER SUPPLY WATERSHED-DEVELOPMENT RESTRICTIONS MAY APPLY.

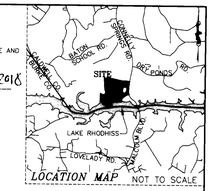

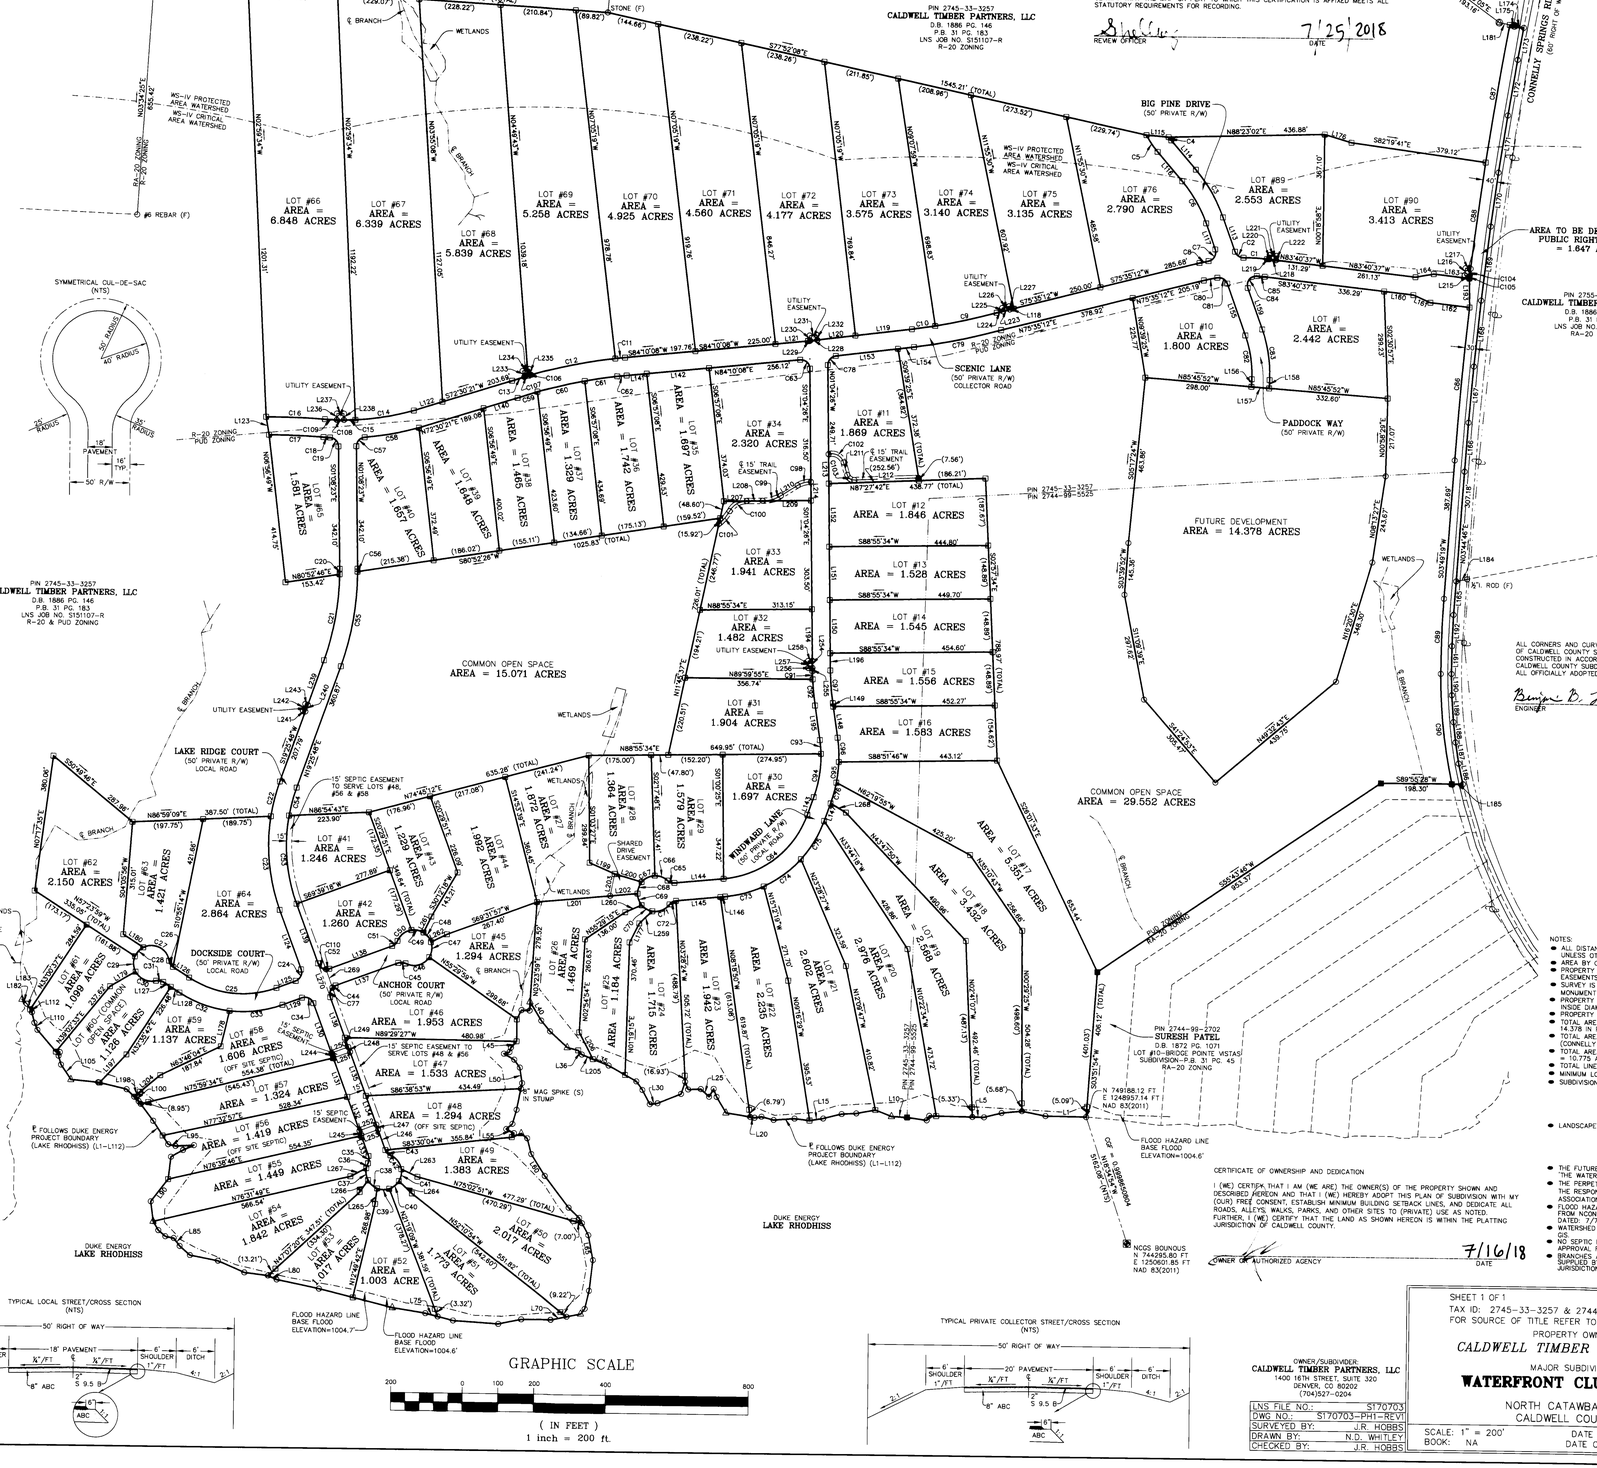

ALL CORNERS AND CURVES ARE IN ACCORDANCE WITH THE REQUIREMENTS OF CALDWELL COUNTY SUBDIVISION ORDINANCE. ALL INTERSECTIONS ARE CONSTRUCTED IN ACCORDANCE WITH ARTICLE IX, SECTION 91 OF THE CALDWELL COUNTY SUBDIVISION ORDINANCE. THE SUBDIVISION ADHERES TO ALL OFFICIALLY ADOPTED TRANSPORTATION OR THOROUGHFARE PLANS.

Benjamin B. Thomas
ENGINEER — DATE 7/19/18

CERTIFICATE OF OWNERSHIP AND DEDICATION

I (WE) CERTIFY THAT I AM (WE ARE) THE OWNER(S) OF THE PROPERTY SHOWN AND DESCRIBED HEREON AND THAT I (WE) HEREBY ADOPT THIS PLAN OF SUBDIVISION WITH MY (OUR) FREE CONSENT, ESTABLISH MINIMUM BUILDING SETBACK LINES, AND DEDICATE ALL ROADS, ALLEYS, WALKS, PARKS, AND OTHER SITES TO (PRIVATE) USE AS NOTED. FURTHER, I (WE) CERTIFY THAT THE LAND AS SHOWN HEREON IS WITHIN THE PLATTING JURISDICTION OF CALDWELL COUNTY.

OWNER OR AUTHORIZED AGENCY — DATE 7/16/18

OWNER/SUBDIVIDER:
CALDWELL TIMBER PARTNERS, LLC
1400 16TH STREET, SUITE 320
DENVER, CO 80202
(704)527-0204

LNS FILE NO.:	S170703
DWG NO.:	S170703-PH-REVI
SURVEYED BY:	J.R. HOBBS
DRAWN BY:	N.D. WHITLEY
CHECKED BY:	J.R. HOBBS

LEGEND

LINES SURVEYED
LINES NOT SURVEYED
TIE LINES
OVHD DISTRIBUTION LINE (OVERHEAD)
INTERIOR P/L
R/W LIMITS
FENCE
BRANCH/STREAM
#4 REBAR (F)
#4 REBAR (S)
1/2" I. ROD (F)
LIGHT POLE
RETAIL POWER POLE
TEL BOX
℄ CENTERLINE
℘ PROPERTY LINE
(F) DENOTES "FOUND"
(S) DENOTES "SET"
NTS DENOTES "NOT TO SCALE"
CONCRETE MONUMENT (F)
NO MONUMENTATION UNLESS OTHERWISE NOTED

CURVE TABLE					
CURVE	LENGTH	RADIUS	DELTA	CHORD DIR.	CHORD
C1	65.85'	525.00'	7°11'10"	N87°16'12"W	65.80'
C2	30.94'	25.00'	70°55'11"	N55°24'12"W	29.01'
C3	153.90'	425.00'	20°44'51"	N30°19'02"W	153.06'
C4	11.73'	205.00'	3°16'45"	N39°03'05"W	11.73'
C5	56.57'	255.00'	12°42'36"	S34°20'09"E	56.45'
C6	135.79'	375.00'	20°44'51"	S30°19'02"E	135.05'
C7	42.91'	25.00'	98°20'30"	S29°13'39"W	37.83'
C8	25.76'	525.00'	2°48'41"	S76°59'33"W	25.76'
C9	175.92'	1635.38'	6°09'48"	S77°10'29"W	175.84'
C10	65.80'	1635.38'	2°18'20"	S81°24'33"W	65.80'
C11	27.24'	1347.91'	1°09'28"	S83°49'33"W	27.24'
C12	240.57'	1347.91'	10°13'33"	S78°08'03"W	240.25'
C13	35.49'	1347.91'	1°30'30"	S71°25'01"W	35.48'
C14	166.29'	712.88'	13°21'55"	S80°20'21"W	165.91'
C15	32.04'	712.88'	2°34'29"	S88°18'33"W	32.03'
C16	164.63'	2158.70'	4°22'11"	N88°23'12"W	164.59'
C17	152.53'	2108.70'	4°08'40"	S88°16'30"E	152.50'
C18	18.39'	762.88'	1°22'52"	S86°48'38"E	18.39'
C19	37.68'	25.00'	86°21'41"	S44°19'14"E	34.22'
C20	15.26'	725.00'	1°12'22"	S00°32'12"E	15.26'
C21	245.02'	725.00'	19°21'49"	S09°44'53"W	243.85'
C22	100.83'	525.00'	11°00'14"	S13°55'41"W	100.67'
C23	265.08'	525.00'	28°55'44"	S06°02'18"E	262.27'
C24	39.27'	25.00'	90°00'00"	S24°29'49"W	35.36'
C25	254.85'	275.00'	53°05'52"	S83°57'14"W	245.83'
C26	21.03'	25.00'	48°11'22"	N33°18'37"W	20.41'
C27	94.58'	50.00'	108°22'56"	N63°24'23"W	81.10'
C28	35.01'	50.00'	40°07'10"	S42°20'34"W	34.30'
C29	44.20'	50.00'	50°38'39"	S03°02'21"E	42.77'
C30	67.40'	50.00'	77°14'01"	S66°58'41"E	62.41'
C31	21.03'	25.00'	48°11'25"	S81°29'59"E	20.41'
C32	150.59'	325.00'	26°32'56"	S70°40'46"E	149.25'
C33	150.59'	325.00'	26°32'56"	N82°46'18"E	149.25'
C34	39.27'	25.00'	90°00'00"	S65°30'11"E	35.36'
C35	21.03'	25.00'	48°11'23"	S03°35'31"W	20.41'
C36	14.30'	50.00'	16°22'57"	S19°29'44"W	14.25'
C37	35.01'	50.00'	40°07'10"	S08°45'20"E	34.30'
C38	35.01'	50.00'	40°07'10"	S48°52'30"E	34.30'
C39	35.01'	50.00'	40°07'10"	S88°59'41"E	34.30'
C40	35.01'	50.00'	40°07'10"	N50°53'09"E	34.30'
C41	35.01'	50.00'	40°07'10"	N10°45'59"E	34.30'
C42	51.84'	50.00'	59°23'57"	N38°59'35"W	49.55'
C43	21.03'	25.00'	48°11'23"	N44°35'52"W	20.41'
C44	10.29'	25.00'	23°34'41"	N57°42'29"E	10.22'
C45	21.03'	25.00'	48°11'23"	S86°24'29"E	20.41'
C46	75.12'	50.00'	86°04'49"	N74°38'48"E	68.25'
C47	44.03'	50.00'	50°27'37"	N06°22'34"E	42.63'
C48	35.01'	50.00'	40°07'10"	N38°54'49"W	34.30'
C49	35.01'	50.00'	40°07'10"	N79°02'00"W	34.30'
C50	52.01'	50.00'	59°35'59"	S51°06'26"W	49.70'
C51	21.03'	25.00'	48°11'23"	S45°24'08"W	20.41'
C52	10.29'	25.00'	23°34'41"	S81°17'10"W	10.22'
C53	249.97'	475.00'	30°09'08"	N05°25'37"W	247.10'
C54	81.08'	475.00'	9°46'50"	N14°32'23"E	80.99'
C55	270.08'	775.00'	19°58'00"	N09°26'48"E	268.71'
C56	8.15'	775.00'	0°36'10"	N00°50'18"W	8.15'
C57	37.68'	25.00'	86°21'41"	N42°02'28"E	34.22'
C58	154.50'	762.88'	11°36'13"	N79°25'12"E	154.24'
C59	58.08'	1297.91'	2°33'50"	N71°54'34"E	58.08'
C60	135.56'	1297.91'	5°59'03"	N76°11'01"E	135.50'
C61	92.23'	1297.91'	4°04'17"	N81°12'41"E	92.21'
C62	26.33'	1297.91'	1°09'44"	N83°49'41"E	26.33'
C63	41.35'	25.00'	94°45'27"	S48°27'09"E	36.79'
C64	311.64'	275.00'	64°55'49"	S51°58'18"W	295.23'
C65	21.03'	25.00'	48°11'23"	N71°28'06"W	20.41'
C66	39.20'	50.00'	44°55'24"	N69°50'06"W	38.21'
C67	42.18'	50.00'	48°19'50"	S63°32'17"W	40.94'
C68	35.01'	50.00'	40°07'10"	S19°18'47"W	34.30'
C69	35.01'	50.00'	40°07'10"	S20°48'24"E	34.30'
C70	35.01'	50.00'	40°07'10"	S60°55'34"E	34.30'
C71	54.77'	50.00'	62°46'01"	N67°37'51"E	52.08'
C72	21.03'	25.00'	48°11'23"	N60°20'32"E	20.41'
C73	112.53'	325.00'	19°50'16"	N74°31'05"E	111.97'
C74	130.00'	325.00'	22°55'03"	N53°08'25"E	129.13'
C75	125.78'	325.00'	22°10'30"	N30°35'39"E	125.00'
C76	59.91'	380.37'	9°01'27"	N14°59'40"E	59.85'
C77	28.98'	25.00'	66°25'19"	N12°42'29"E	27.39'
C78	36.65'	25.00'	83°59'06"	N40°55'08"E	33.45'
C79	248.61'	1685.38'	8°27'06"	N78°20'28"E	248.39'
C80	38.83'	475.00'	4°41'00"	N77°55'42"E	38.81'
C81	34.81'	25.00'	79°47'12"	S59°50'12"E	32.07'
C82	124.88'	325.00'	22°00'59"	S08°56'07"E	124.12'
C83	144.10'	375.00'	22°00'59"	N08°56'07"W	143.21'
C84	49.55'	25.00'	113°32'57"	N36°49'52"E	41.83'
C85	22.53'	475.00'	2°43'02"	S85°02'08"E	22.53'
C86	429.50'	10737.66'	2°17'30"	S04°58'04"W	429.47'
C87	390.41'	10747.66'	2°04'53"	S09°19'32"W	390.39'
C88	300.08'	10747.66'	1°35'59"	S07°29'06"W	300.08'
C89	209.72'	3040.02'	3°57'09"	S01°50'44"W	209.68'
C90	309.71'	1426.22'	12°26'31"	S06°21'06"E	309.10'
C91	24.28'	747.24'	1°51'43"	S02°00'17"E	24.28'
C92	73.34'	747.24'	5°37'25"	S05°44'51"E	73.31'
C93	38.51'	330.37'	6°40'40"	S05°13'13"E	38.48'
C94	123.33'	330.37'	21°23'13"	S08°48'45"W	122.61'
C95	58.32'	380.37'	8°47'07"	N06°05'23"E	58.27'
C96	68.09'	380.37'	10°15'23"	N03°25'52"W	68.00'
C97	91.09'	697.24'	7°29'08"	N04°49'00"W	91.03'
C98	38.97'	66.47'	33°35'17"	S74°42'53"W	38.41'
C99	53.65'	99.14'	31°00'19"	S73°25'25"W	53.00'
C100	58.24'	55.00'	60°40'33"	S58°35'18"W	55.56'
C101	46.39'	115.03'	23°06'31"	S39°48'17"W	46.08'
C102	52.94'	33.82'	89°40'15"	S61°57'42"E	47.70'
C103	26.32'	20.00'	75°24'43"	S54°49'56"E	24.46'
C104	20.00'	10747.66'	0°06'24"	S06°37'55"W	20.00'
C105	12.15'	10747.66'	0°02'17"	S06°33'